SKY-TECH SKY-LIGHTS

Manufacturer of SUNSCOPE Natural Light Systems

"Proudly Canadian"

11503 - 160 Street Edmonton, Alberta, Canada T5M 3V9 1.800.449.0644

Industrial Complete Detail 17" Suspended Ceiling Round to Square

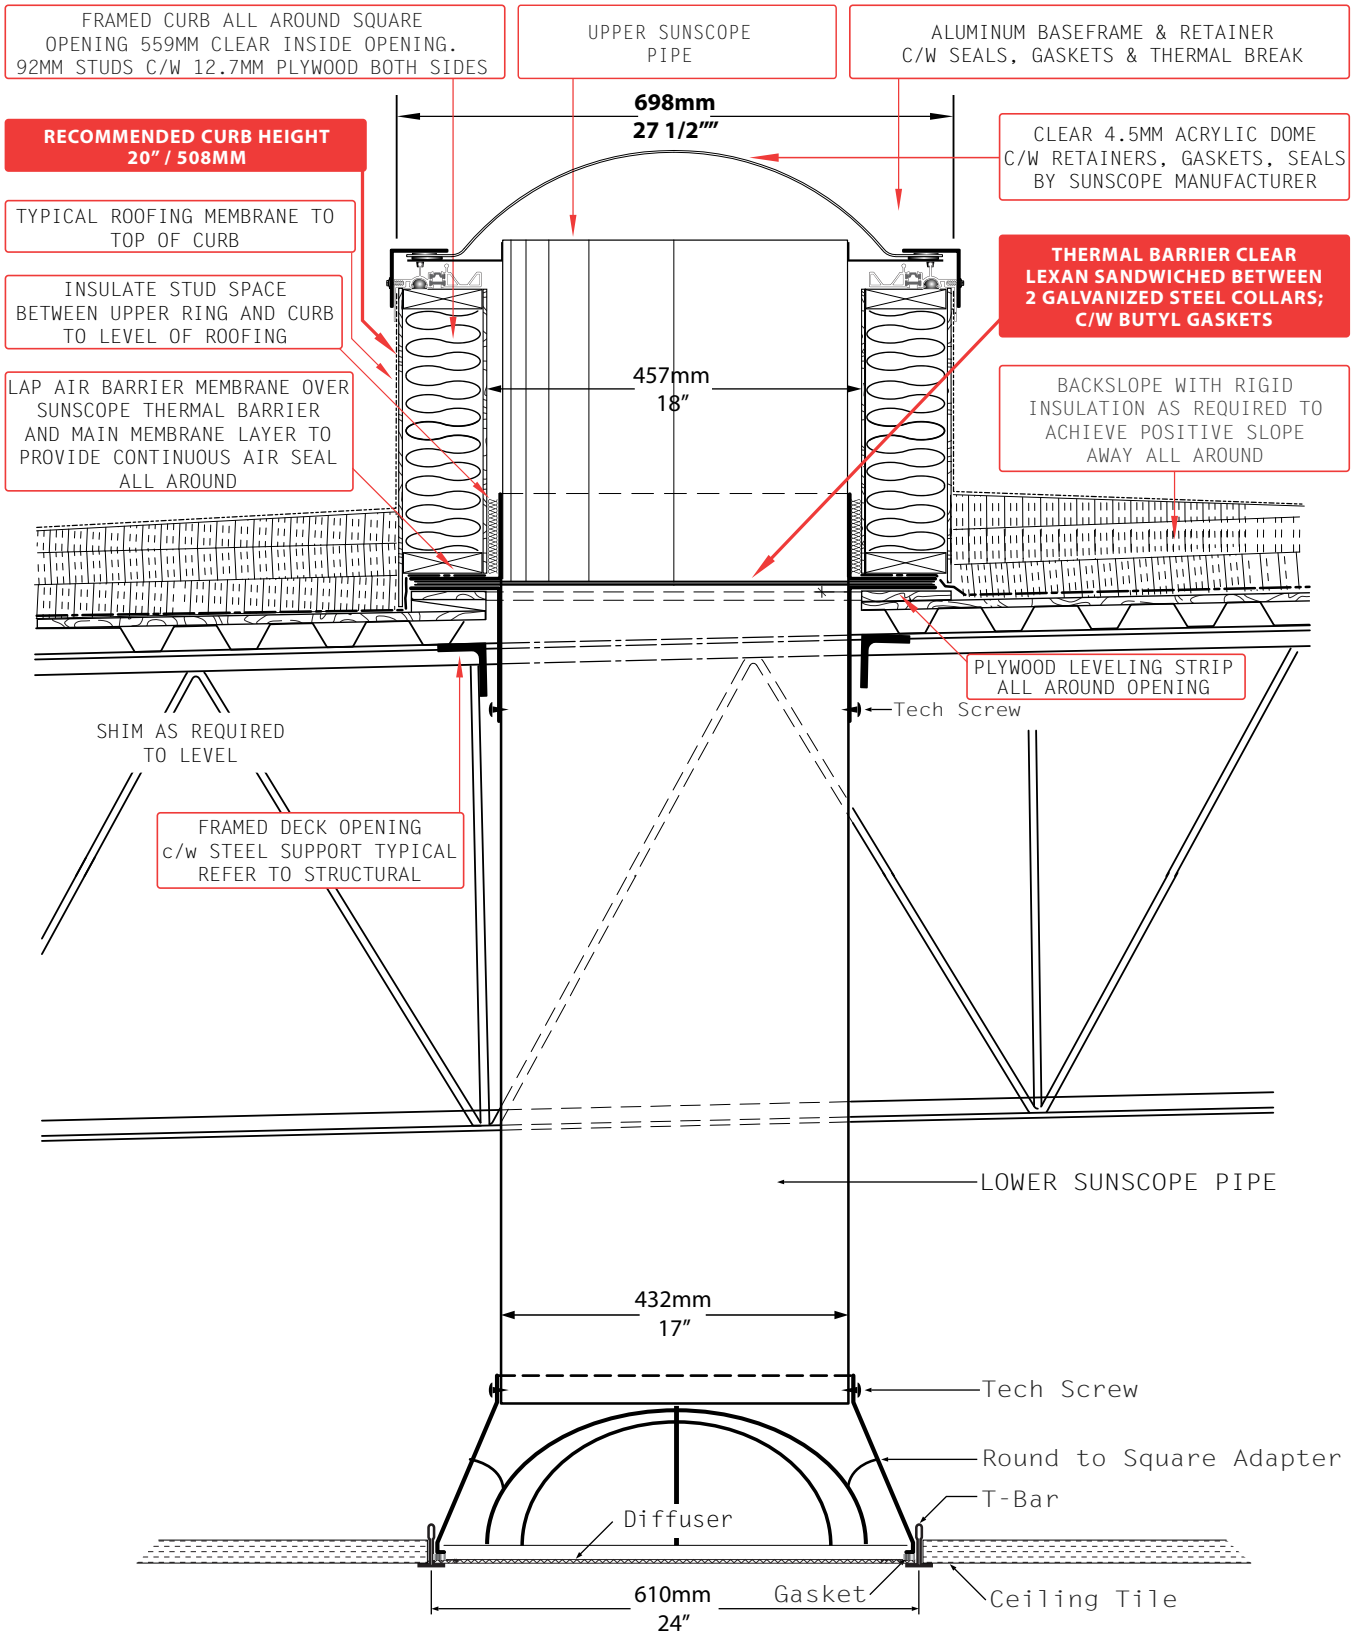

CANADIAN CONSTRUCTION ASSOCIATION MEMBER

SKY-TECH SKY-LIGHTS

*Prior to construction, check with all local building authorities and check building codes for compliance.

Do Not Scale

1770_SusRdSq.nov2015

©2015 Hilversum Enterprises Limited.